

THIS PLANS ACCEPTED

PLEASE NOTE: no variations will be permitted after plans are signed by the client (with exception of Council requirements and approvals).
SIGNATURE:



DATE:



TASSIE HOMES

Unit 4/37 Ascot Drive, Huntingfield, Tasmania. 7055
Ph. (03) 62 833 273 www.tassiehomes.com.au

Lower Floor Area= 54.4m²
Upper Floor Area= 132.9m²
Total Floor Area= 187.3m²
Porch Area= 3.0m²
Deck Area= 13.8m²

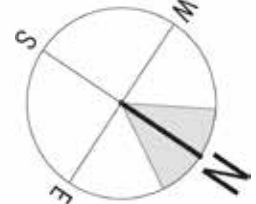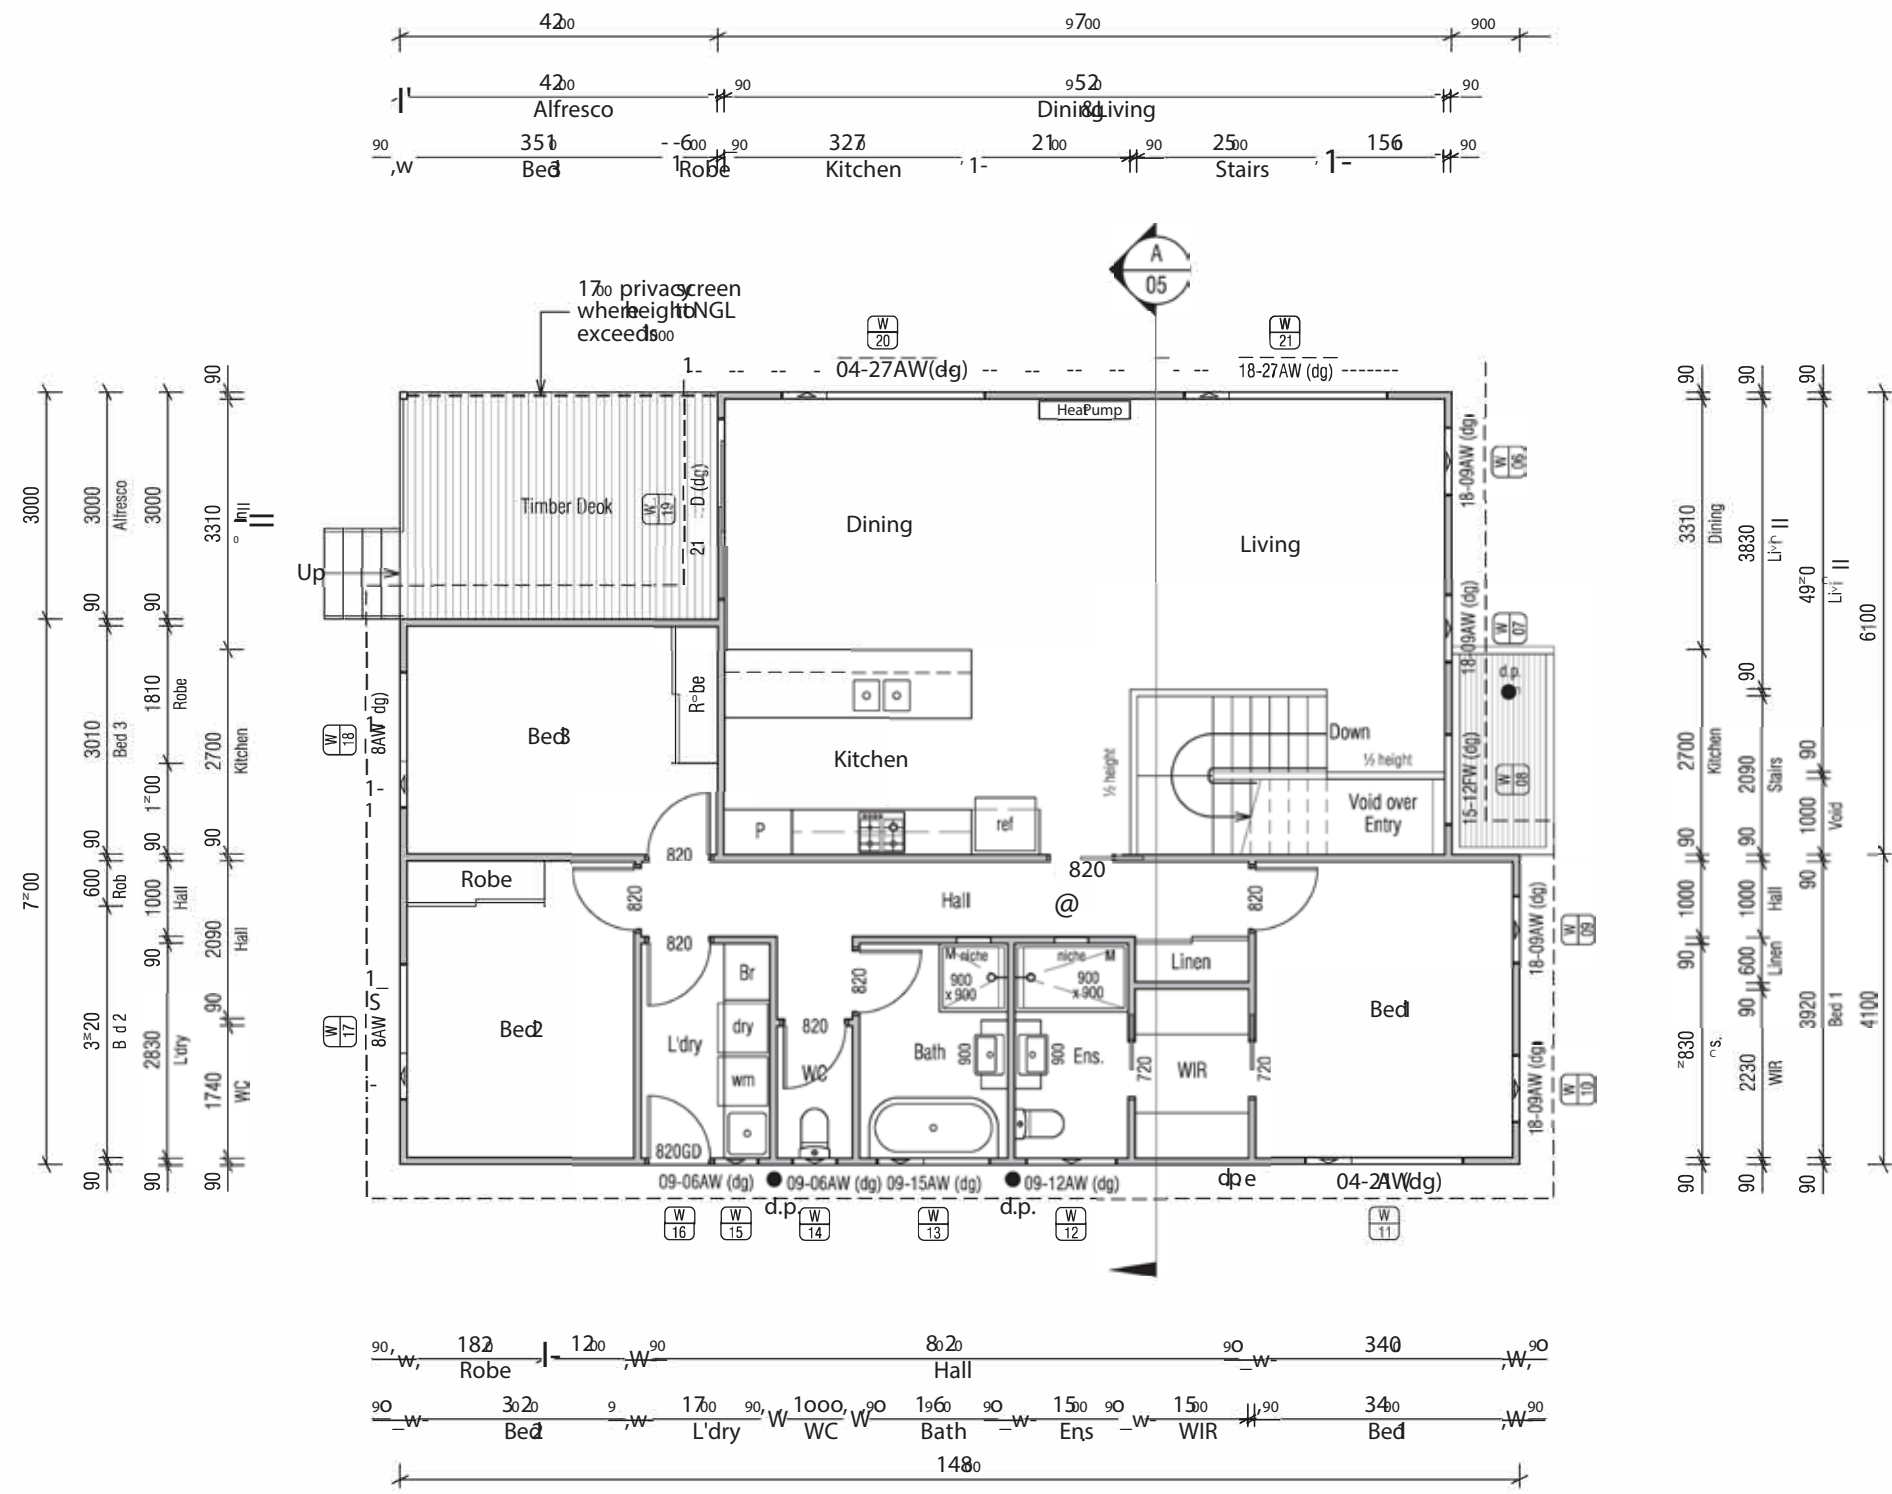

Scale 1:100

PROPOSED WELLING
AT 6 WINDSMITH ROAD, PARK DOWNS

REVISION	DATE	DESCRIPTION
A	12 Dec 2025	Changes described in Cove sheet

NOT BUSH FIRE PRONE
As shown in Tasmanian Planning Scheme Overlay

© This document is copyright and may not be reproduced without the written consent of Tassie Homes Drafting Pty Ltd. Accreditation 5652Y

DRAWING: UPPER FLOOR PLAN
DATE: 12/12/25
FILENAME: H135DAB1125.dgn
DRAWN BY: PC

DWG No: 03a