

THIS PLANS ACCEPTED BY

PLEASE NOTE: No variations will be permitted after plans are signed by the client (with exception of Council requirements and approvals).
SIGNATURE:



DATE:

Low Floor Area 54.4m²
Upper Floor Area 132.0m²
Total Floor Area 187.3m²
Porch Area 3.0m²
Deck Area 13.8m²



TASSIE HOMES

Unit 4/37 Ascot Drive, Huntingfield, Tasmania, 7055
Ph. (03) 62 833 273 www.tassiehomes.com.au

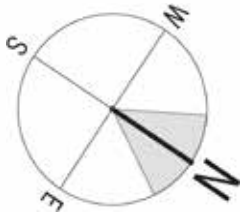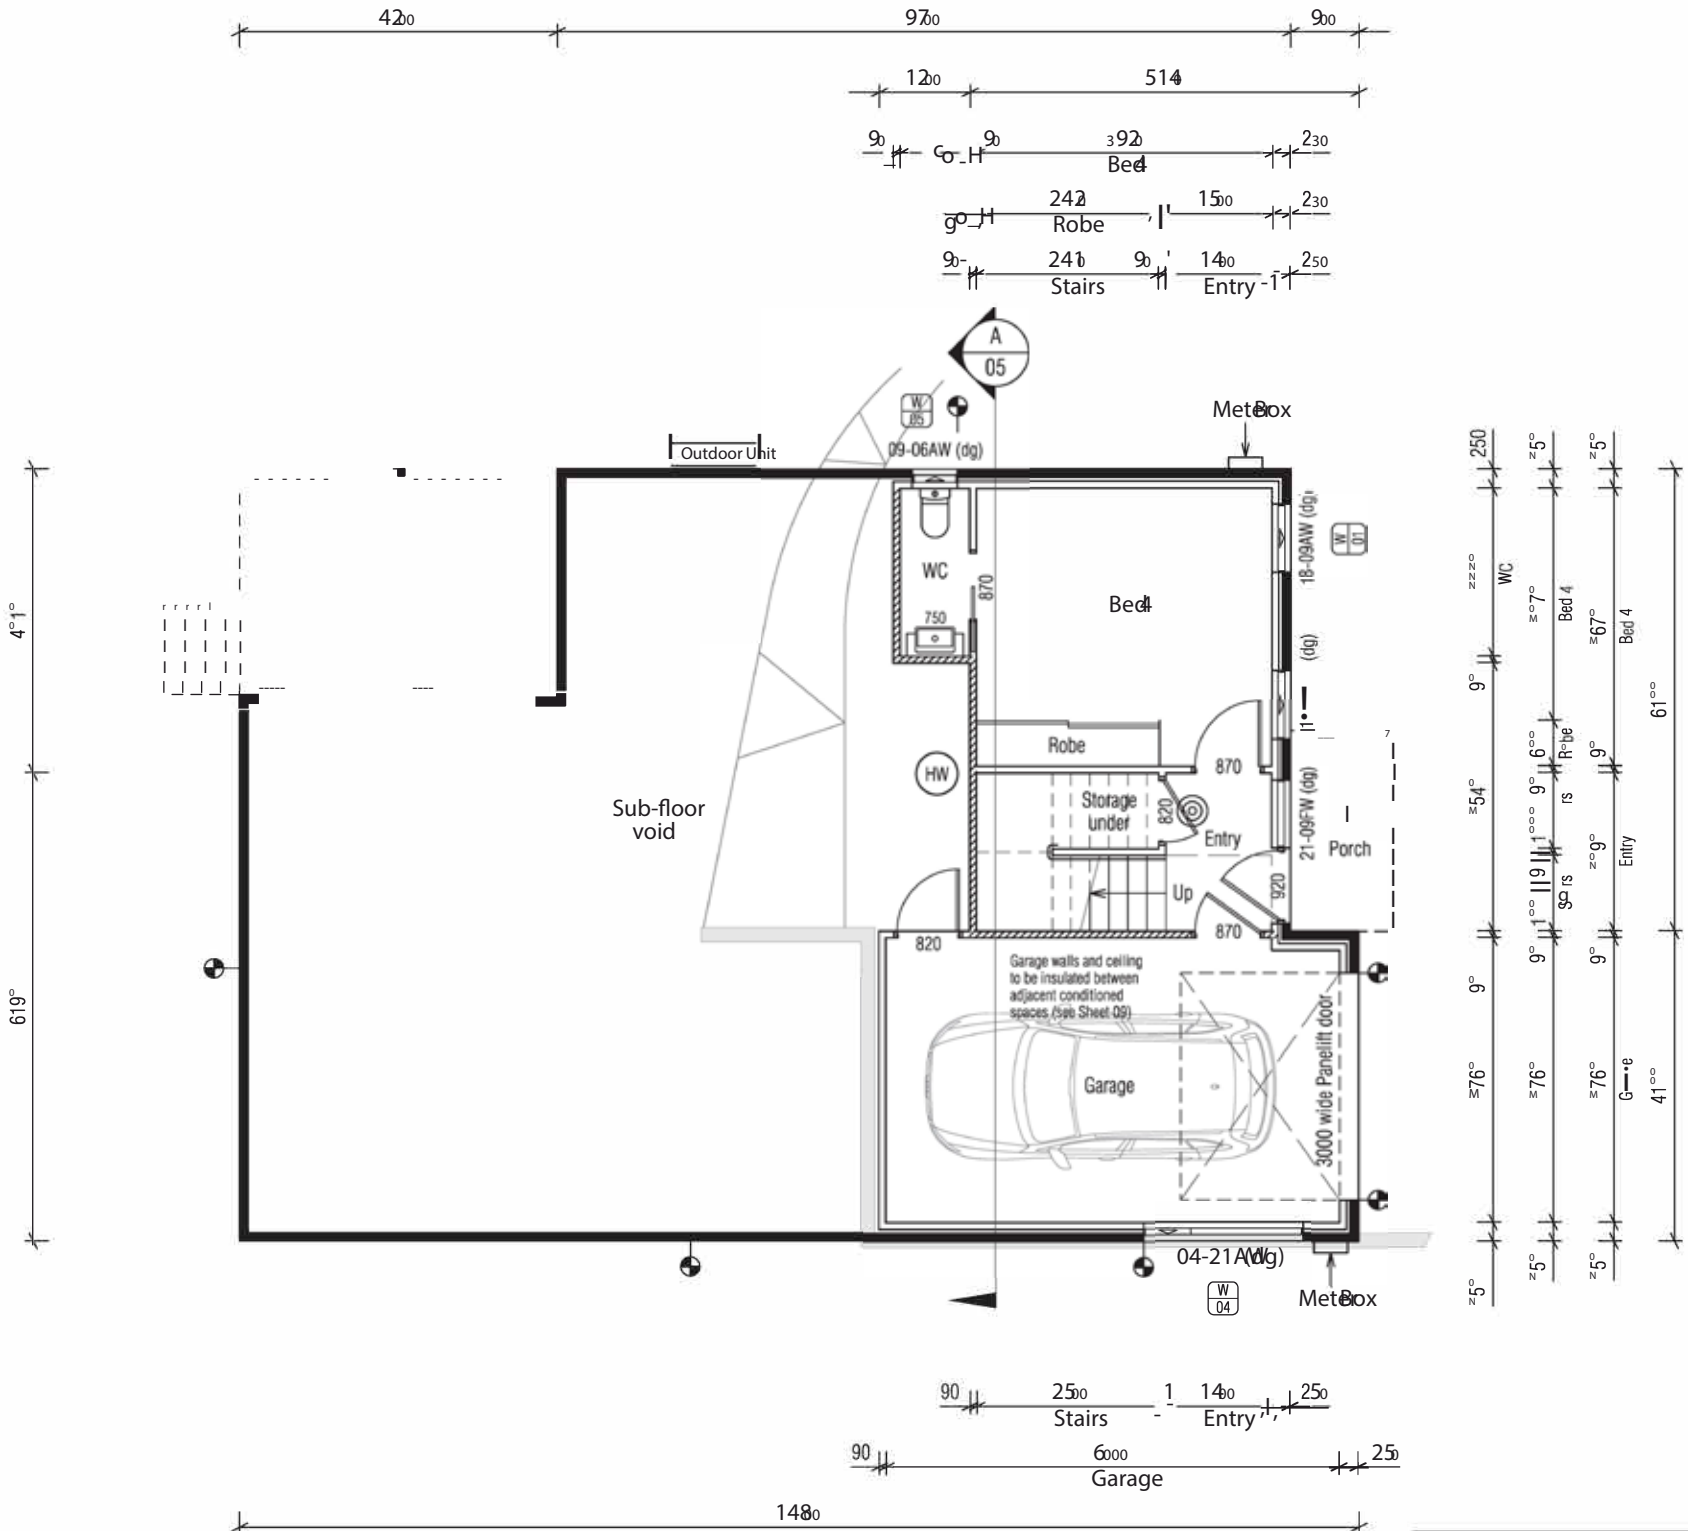

Scale 1:100

PROPOSED WELLING
AT 6 WINDMILL ROAD, DUNDAS

REVISION	DATE	DESCRIPTION
A	12 Dec 2025	Change to floor plan

NOT BUSH FIRE PRONE
As shown in the Tasmanian
Planning Scheme Overlay

© This document is copyright and may not be reproduced without the written consent of Tassie Homes Drafting Pty Ltd. Accreditation: C5652Y

DRAWING: LOWER FLOOR PLAN
DATE: 15/12/25
FILENAME: H152DA11125.dgn
DRAWN BY: PC

DWG No:

03